3/11/2011 10:03:43 AM

PACIFIC MODERN HOMES, INC

FLOOR PLAN

SCALE 1/4" = 1'-0"

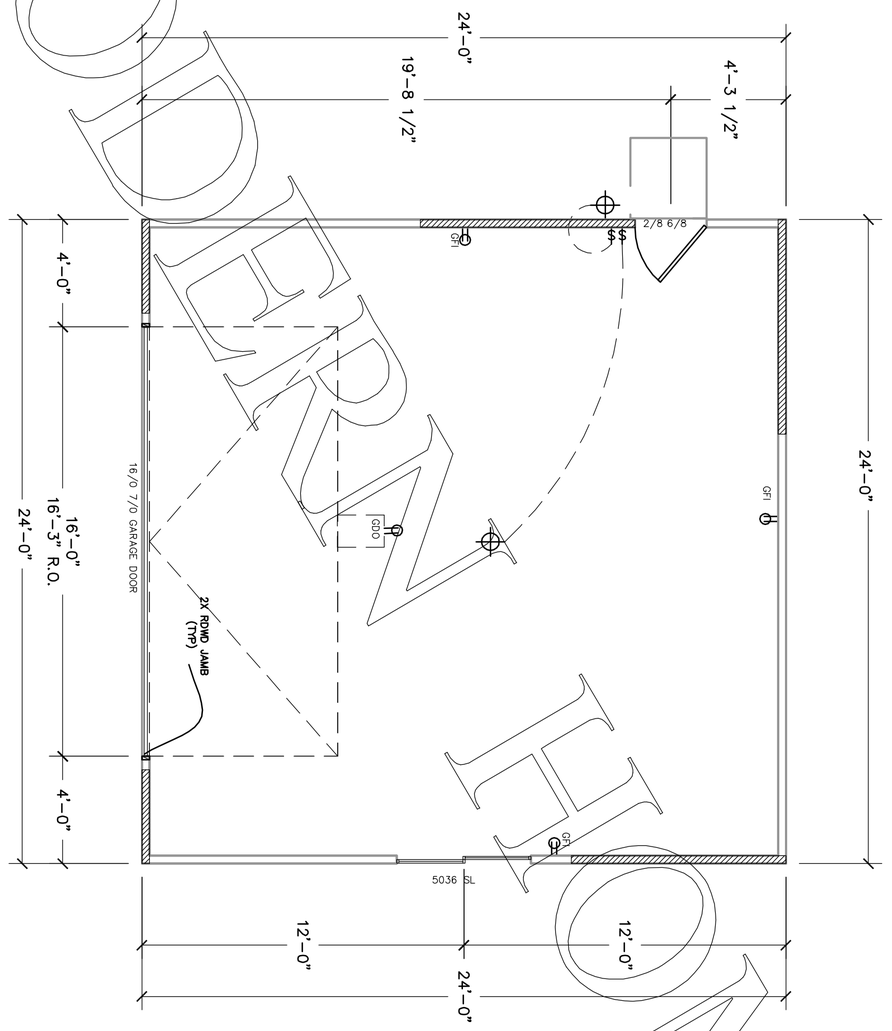

SHEET: 2	PLAN NO:	DRAWN BY:	SCALE: 1/4" = 1'-0"	DATE:	RESIDENCE FOR: PRE-ENGINEERED GARAGE A	PAGE TITLE: PLAN VIEWS

PACIFIC MODERN HOMES
P.O. BOX 670
ELK GROVE, CA.
95759-9514
PHONE:(916) 685-9514

REVISIONS | BY